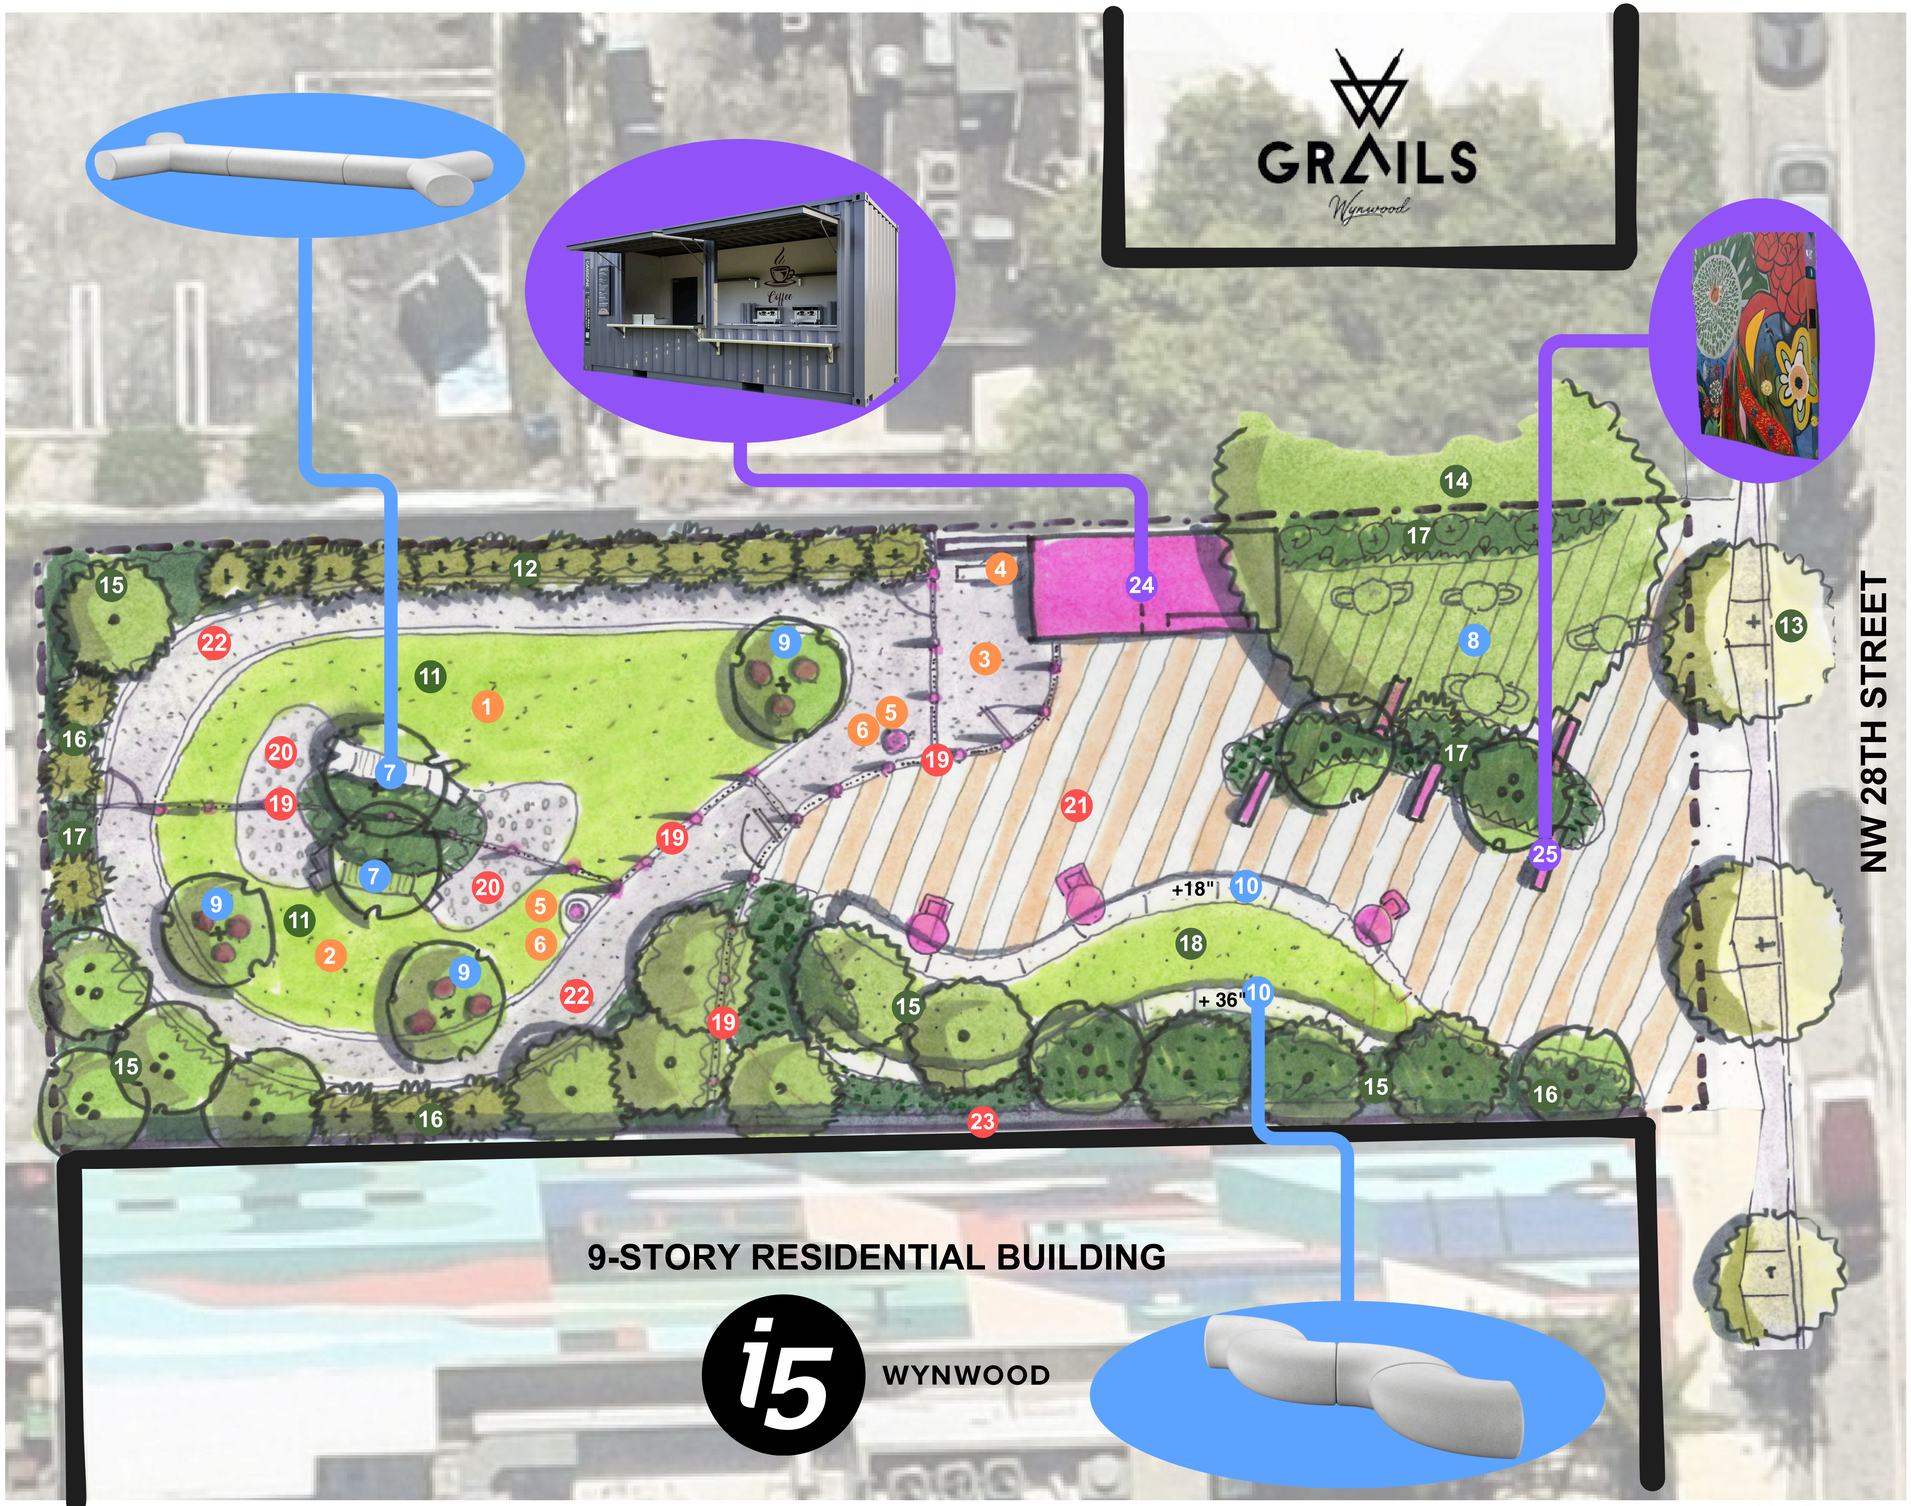


LEGEND

PET AMENITIES

1. LARGE DOG PARK (+/- 1,800 SF)
2. SMALL DOG PARK (+/- 1,500 SF)
3. ENTRY VESTIBULE
4. DOG WASH STATION
5. DUAL DRINKING FOUNTAIN
6. DOG WASTE STATION

SEATING + GATHERING

7. BONE FEATURE BENCH
8. BISTRO SEATING
9. SEATING AREA
10. PRECAST CONCRETE TIERED SEATING

LANDSCAPE

11. OPEN LAWN
12. SCREENING PALMS
13. STREET TREES
14. EXISTING SPECIMEN TREE
15. CANOPY TREES
16. UNDERSTORY TREES
17. LAYERED UNDERSTORY PLANTING
18. SOD

HARDSCAPE

19. SCULPTURAL FENCING
20. STABILIZED DECOMPOSED GRANITE
21. DECORATIVE PAVEMENT
22. RUBBERIZED MULCH PATH
23. RETAINING WALL

PARK FEATURES

24. CONCESSION PAVILION WITH STORAGE (8' X 20')
25. FREESTANDING WALLS FOR MURALS (6' X 5')

SCALE: 0 5 10 20

FINAL DESIGN CONCEPT

CONCEPT PACKAGE - 28TH STREET WYNWOOD POCKET PARK - SEPTEMBER 2026